The whole farm, from above.

Brightwood, Oregon · At the Base of Mt. Hood. Every space your wedding uses sits within a short walk of the Lodge.




Ceremony Patio 80' x 55' flagstone beside Skye's Fairy Pool. **Cocktail Patio** 25' x 40' beside the Lodge and the bar. **The Grove** 24' x 80' under the evergreens, dinner for up to 125. **The Barn** a seated dinner for up to 60.

THE SPACES

How the farm fits together.


Each space is drawn to scale on its own, but the spaces are not to scale in relation to each other.

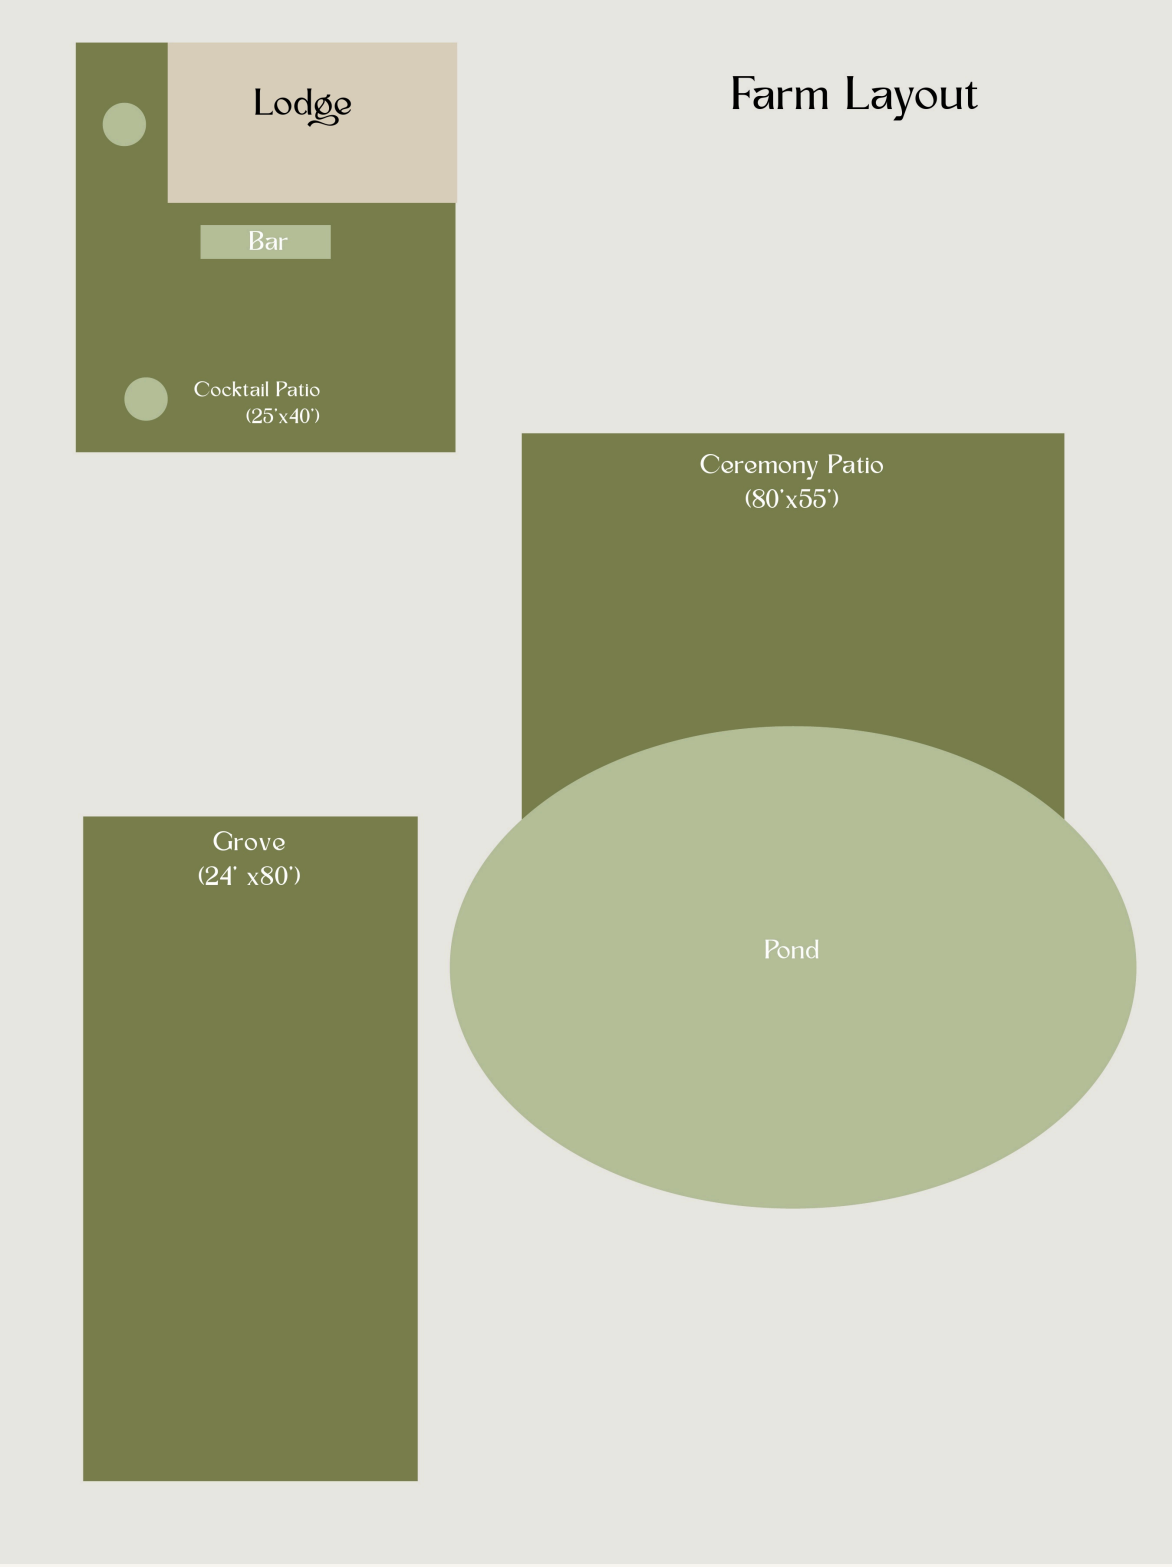

THE RAIN PLAN

Rain or shine, the same wedding.

November through May, clear tents with clear walls are included on both patios. June through October, reserve the same tents with Life's Best Inn Tents the week you book your date.

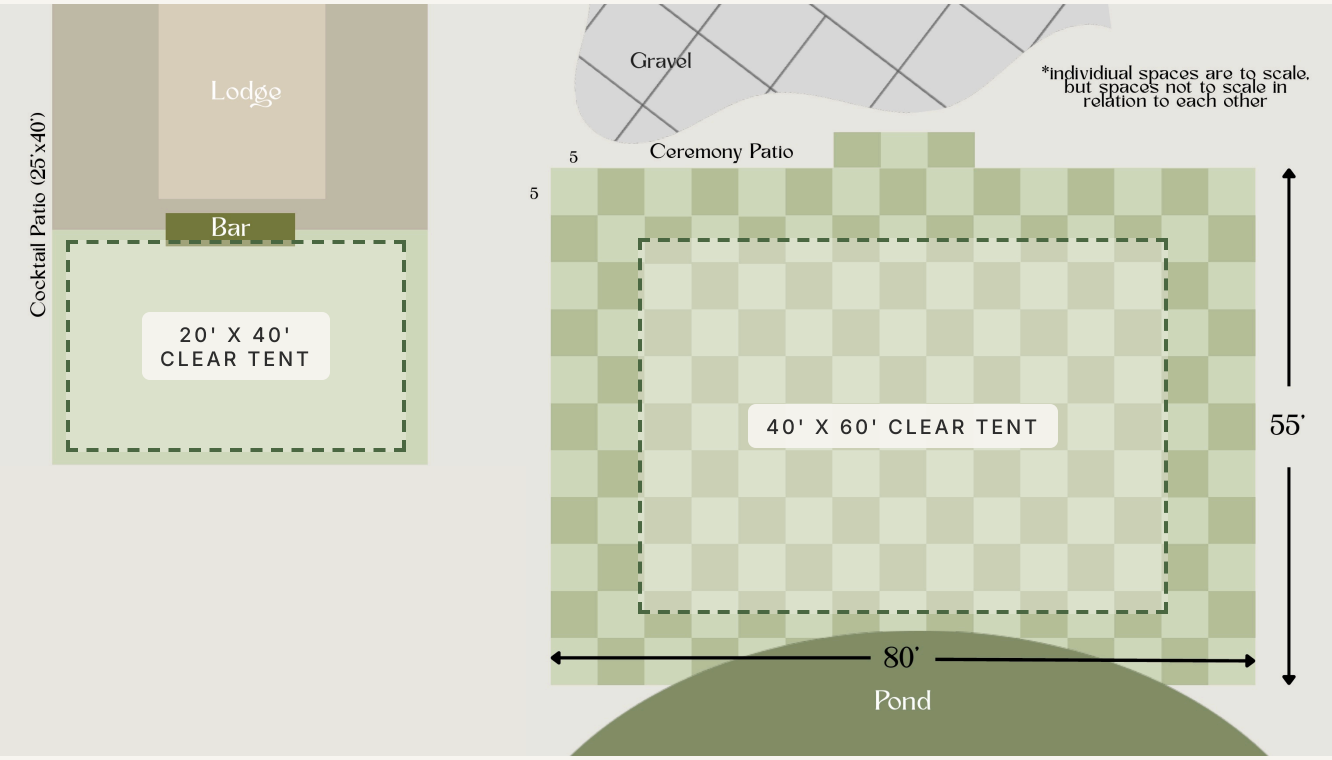

Ceremony Patio takes a 40' x 60' clear tent through Life's Best Inn Tents (other tent companies, a 30' x 60'), with room for dinner, the bar and the dance floor. **Cocktail Patio** takes a 20' x 40' clear tent. **Up to 60 guests**, dinner can also move into the barn. We send you your own rain layout with your floor plan.

DINNER IN THE GROVE

One long table for 125.

Fourteen 9-foot farm tables pushed into a single unbroken U under the evergreens, with the head table across the top.

